I CERTIFY THAT THIS PLAN SHOWS THE PROPERTY LINES THAT ARE THE LINES OF EXISTING OWNERSHIPS AND THAT THE LINES OF STREETS AND WAYS SHOWN ARE THOSE OF PUBLIC OR PRIVATE STREETS OF WAYS ALREADY IN EXISTENCE AND THAT NO NEW LINES FOR THE DIVISION OF EXISTING OWNERSHIP OR FOR NEW WAYS ARE SHOWN.

Anne W. Bialobrzeski 11/7/91
ANNE W. BIALOBRZESKI LLS #752 DATE

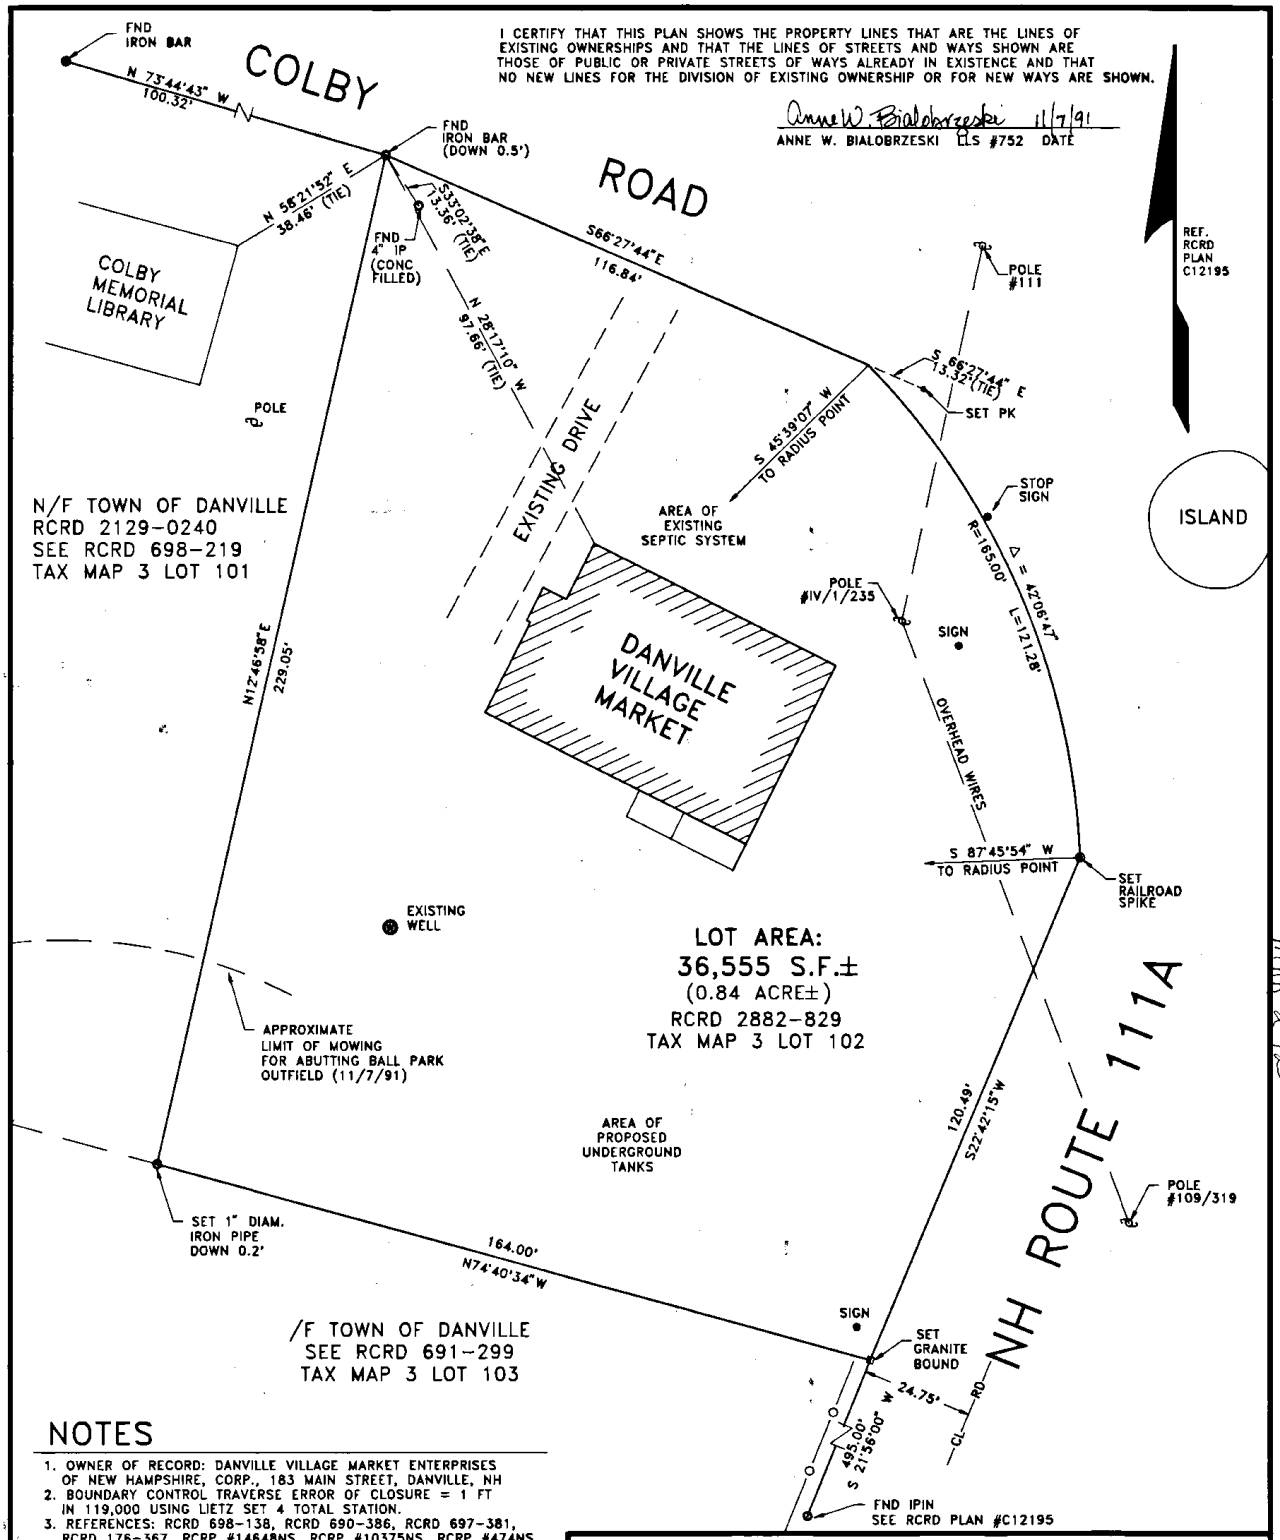

NOTES

1. OWNER OF RECORD: DANVILLE VILLAGE MARKET ENTERPRISES OF NEW HAMPSHIRE, CORP., 183 MAIN STREET, DANVILLE, NH
2. BOUNDARY CONTROL TRAVERSE ERROR OF CLOSURE = 1 FT IN 119,000 USING LIETZ SET 4 TOTAL STATION.
3. REFERENCES: RCRD 698-138, RCRD 690-386, RCRD 697-381, RCRD 176-367, RCRP #14648NS, RCRP #10375NS, RCRP #474NS, RCRP #150270S.
   (RCRD = ROCKINGHAM COUNTY REGISTRY OF DEEDS)
   (RCRP = ROCKINGHAM COUNTY REGISTRY OF PROBATE)
3. NO LAYOUT FOUND FOR ROUTE 111A OR COLBY ROAD. DELINEATION OF RIGHT OF WAY AS NOW MAINTAINED DOES NOT IMPLY ABANDONMENT OF ANY EXISTING RIGHTS IN OR TITLE TO BED OF ROADWAY WITHIN ORIGINAL BOUNDARY.
4. USE OF SUBJECT PREMISES AS PORTION OF PLAYING FIELD FOR ABUTTING BALL FIELD IS PERMISSIVE ONLY AND NOT A MATTER OF RIGHT.

GRAPHIC SCALE

20 0 10 20 40 80

1 INCH = 20 FT

STATE OF NEW HAMPSHIRE No. 752 ANNE W. BIALOBRZESKI LICENSED LAND SURVEYOR

Anne W. Bialobrzeski
SIGNATURE
11/7/91

PLAT OF LAND
FOR
DANVILLE VILLAGE MARKET ENTERPRISES OF NH, CORP.
IN
DANVILLE, NH
SCALE: 1"=20' NOVEMBER 1991
PREPARED BY
STOCKTON SERVICES
HAMPTON, NH

C-21490